MEASUREMENT BOOK

Date	Full description, etc, of work	Dimensions				Contents	Reference to last Measurement
		Number	Length	Breadth	Depth		
1	2	3	4	5	6	7	8

SKETCH

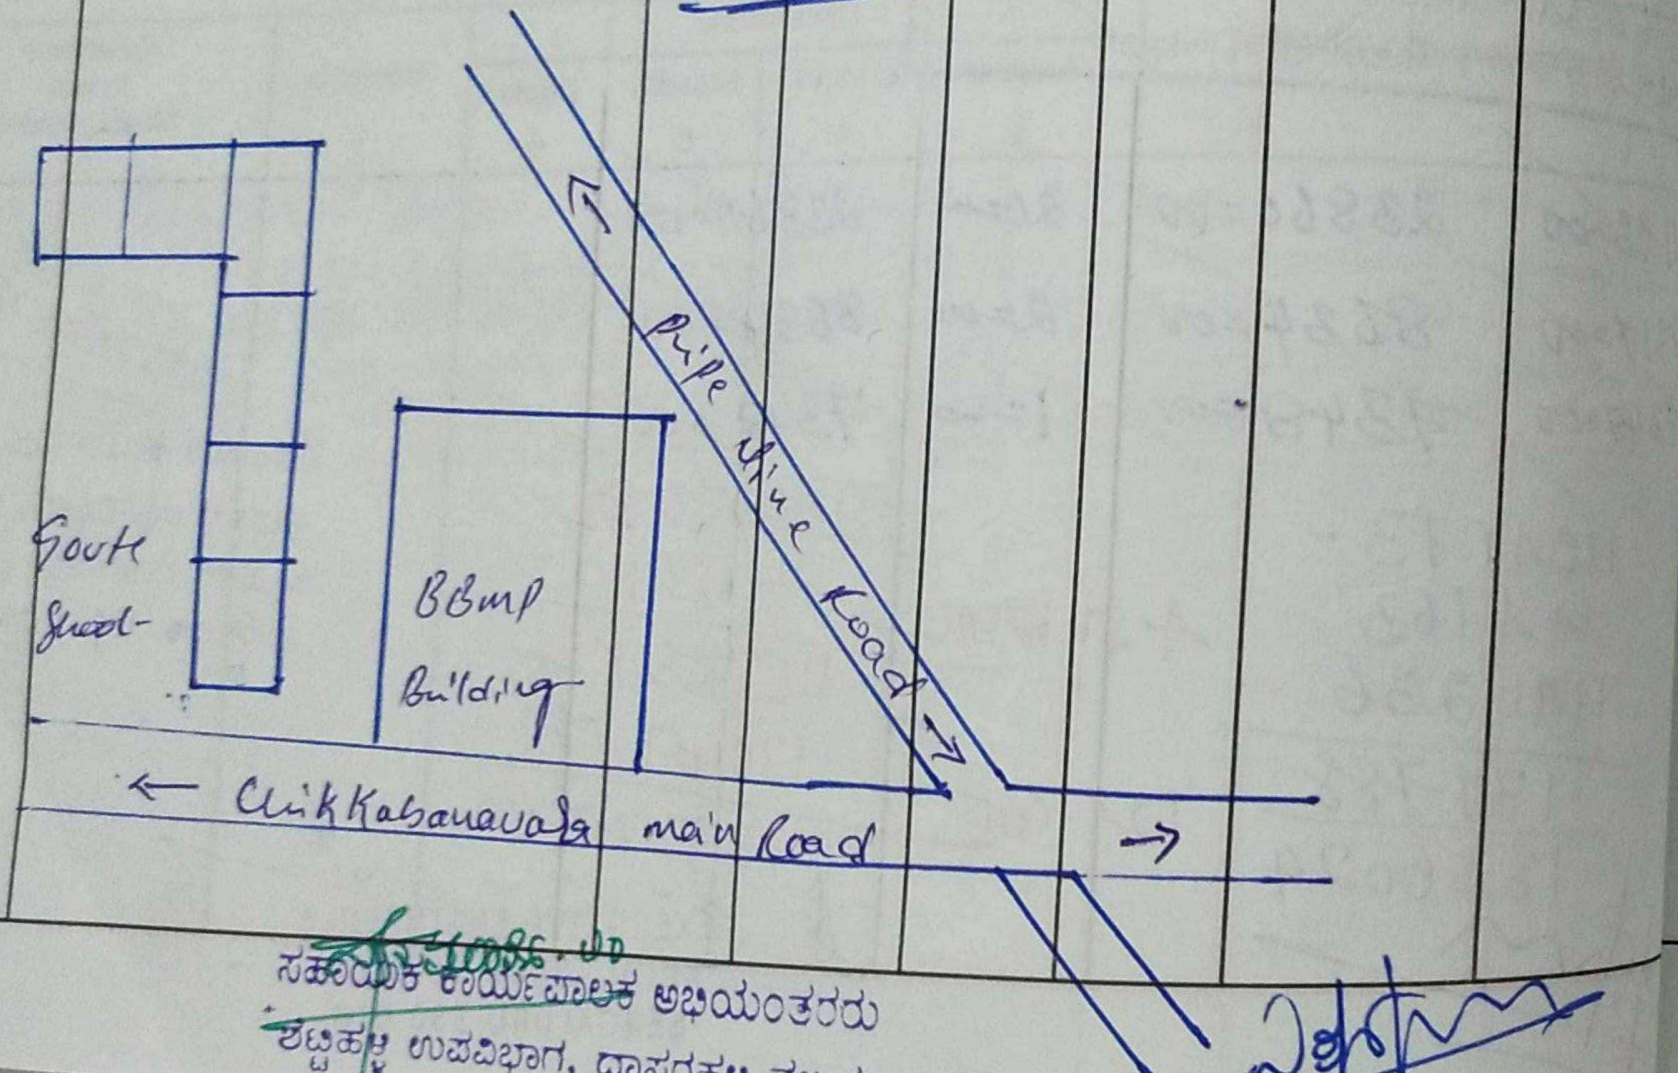

ಸಹಾಯಕ ಕಾರ್ಯಪಾಲಕ ಅಭಿಯಂತರರು
ಶಬ್ಬಿಹಳ್ಳಿ ಉಪವಿಭಾಗ, ಥಣಿಸಂದ್ರ

M. A. R. 57 (Rule 116)
Measurement Book

No. E 483658

Serial No. 2nd & final

Name of work ..... From ..... To .....

Name of Contractor of nature of Agency.....

Date of commencement of work.....

Date	Full description, etc, of work	Dimensions				Contents	Reference to last Measurement
		Number	Length	Breadth	Depth		
1	2	3	4	5	6	7	8
	Name of Work:	Additional Works of BBMP Multipurpose building at Abbigere in W.No.12, Chethyhalli Sub-division.					
	Administrative Approval;						
	Technical Sanction:	EE/DK/TS1/1391/2018-19 dt: 21/2/2019.					
	Job code No :	012-20-000007					
	Estimated cost :	Rs. 60,00,000/-					
	CONTRACTOR:	DHANANJAYA M.L.					